Figure 3.0: Site Layout

INFINERGY

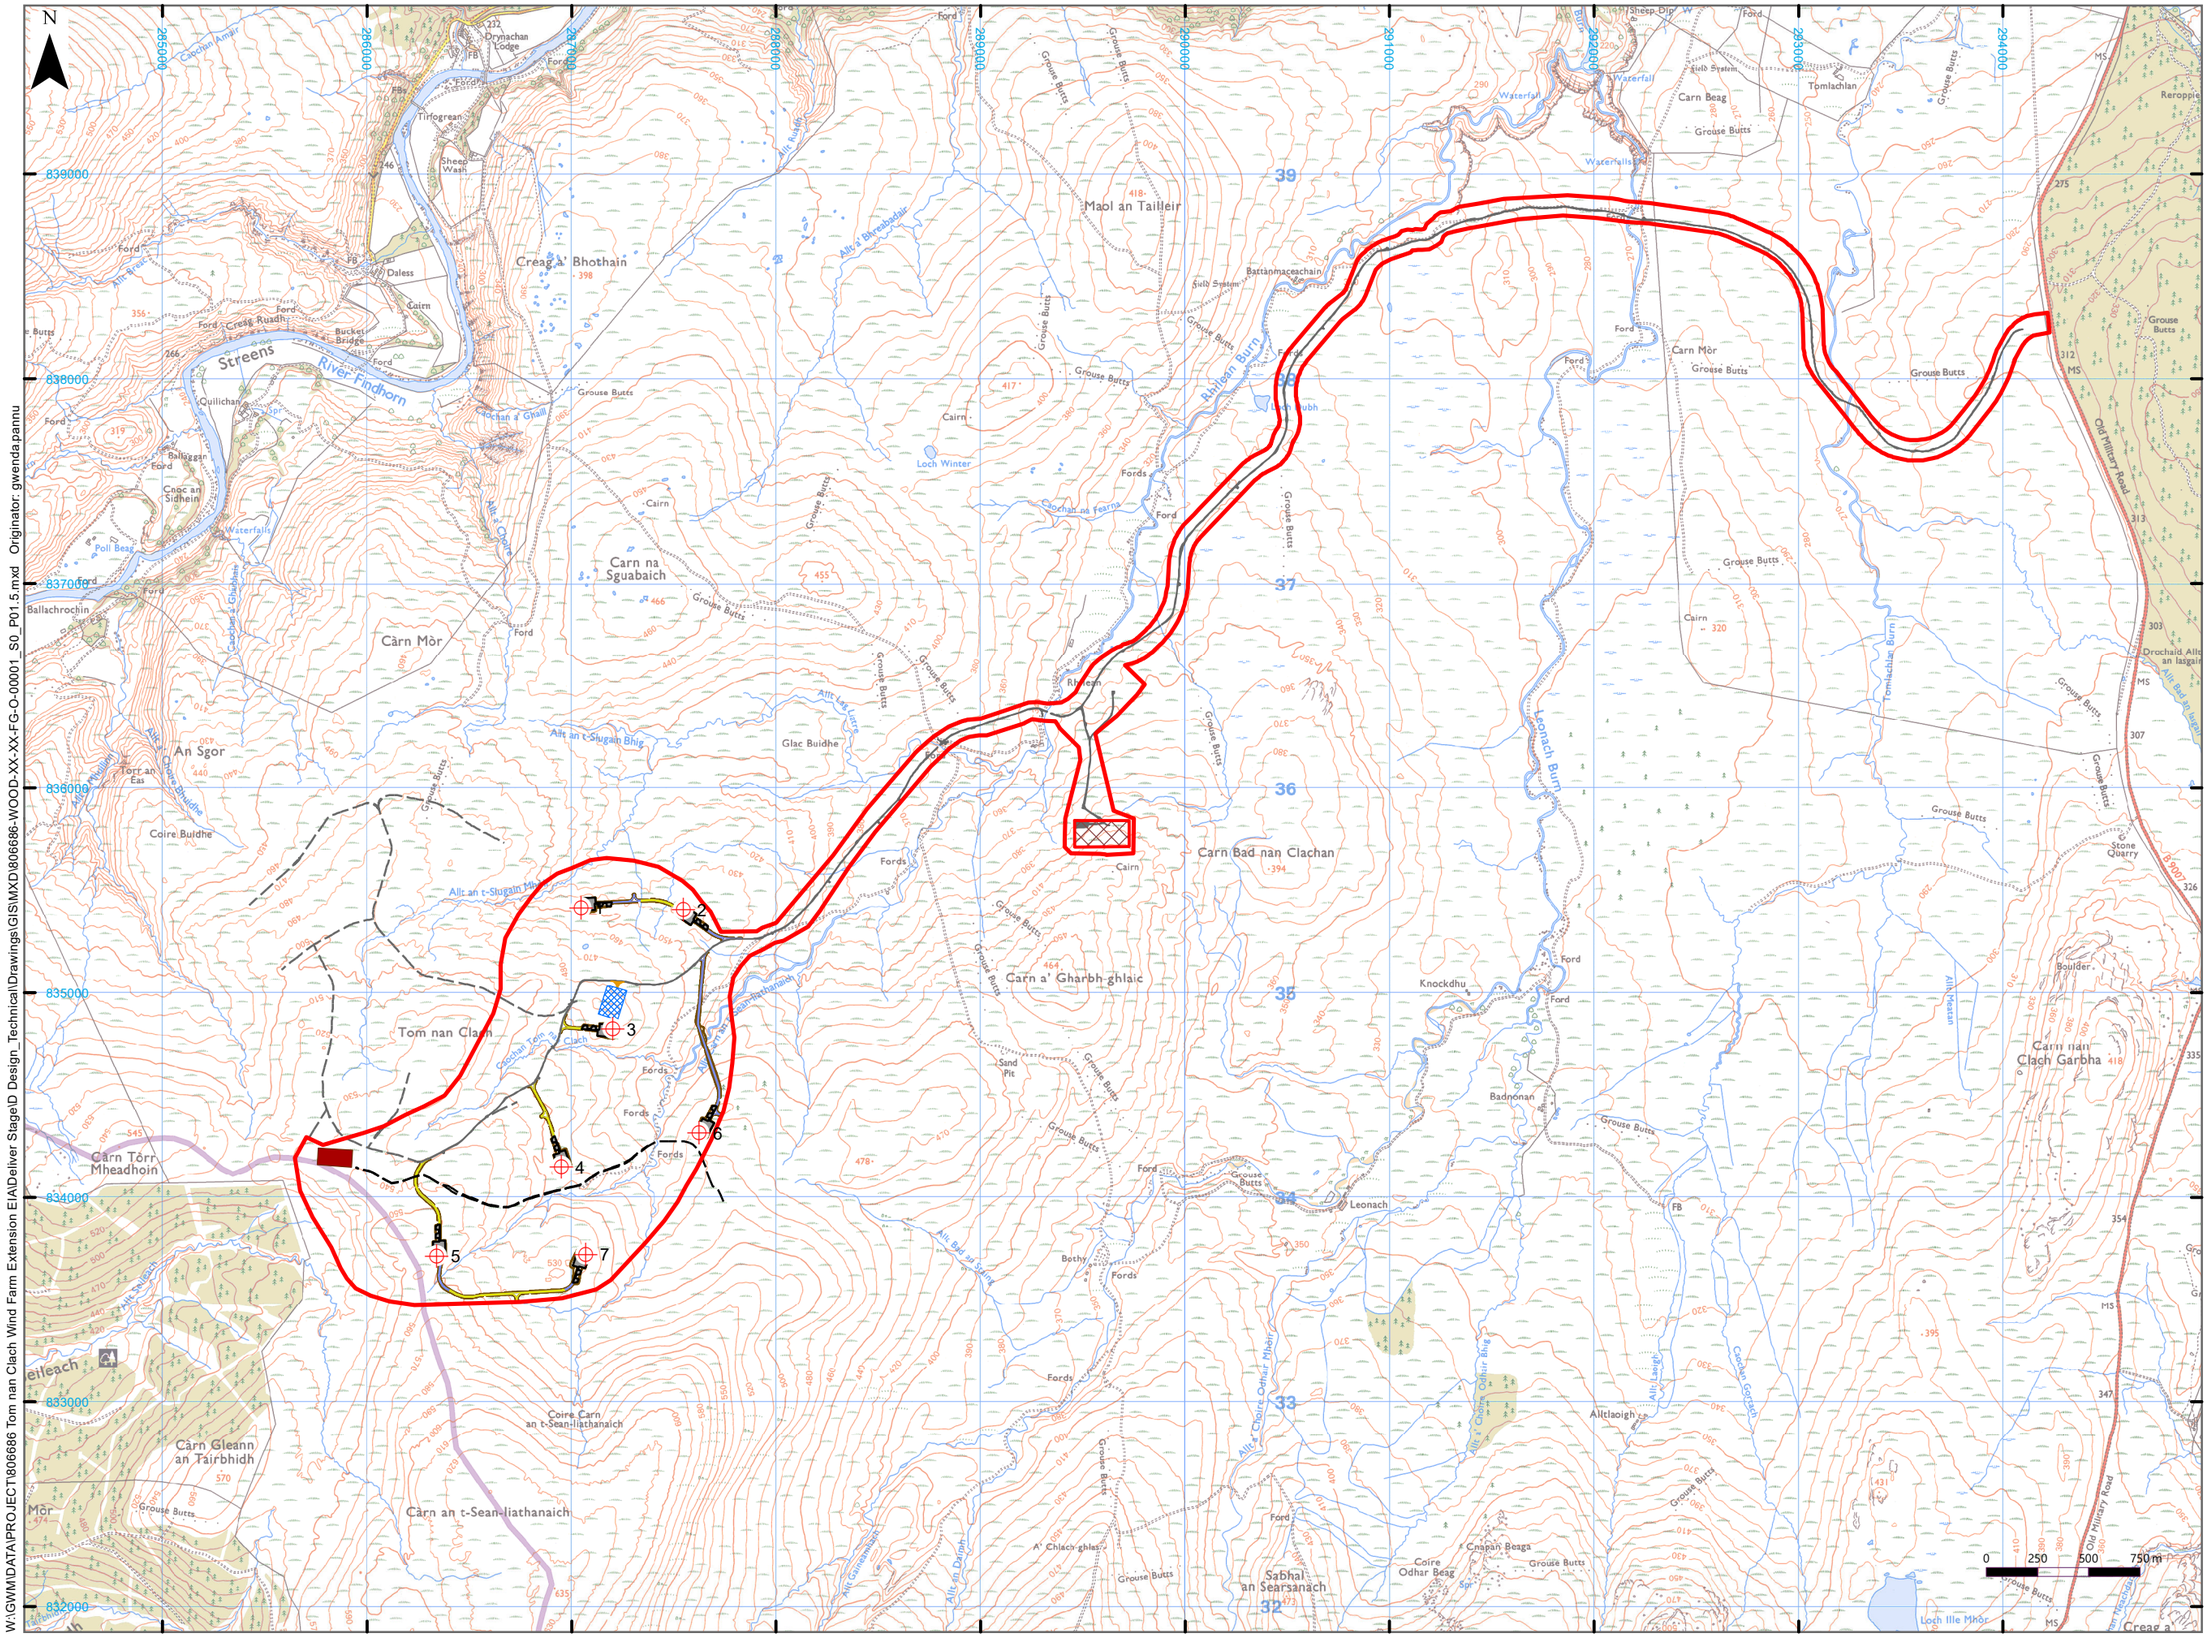

Legend:

- Site boundary
- Turbine location
- Indicative Borrow Pit
- Proposed Substation
- Track to Construction Compound V2
- TNCX Crane Pads
- Construction_Compound V2
- Existing Access Tracks
- Existing 33kV Cable Route
- Existing Internal Tracks
- TNCX Access Tracks Floating New
- New Access Tracks
- TNCX Earthworks New

Title:

Site Layout

Project:

Tom na Clach Wind Farm Extension

Source:

© Crown copyright and database rights 2019 Ordnance Survey 0100031673

Client:

Infinergy

Drawn by:	Checked:
panng	hughg
Date: February 2022	**Figure:** 3.0
Scale: 1:30,000	**Revision No:** P01.5

INFINERGY

W:\GWM\DATA\PROJECT\806686 Tom nan Clach Wind Farm Extension EIA\Deliver StageID Design_Technical\Drawings\GIS\MXD\806686-WOOD-XX-XX-FG-O-00001_S0_P01.5.mxd Originator: gwenda.pannu