INFINERGY

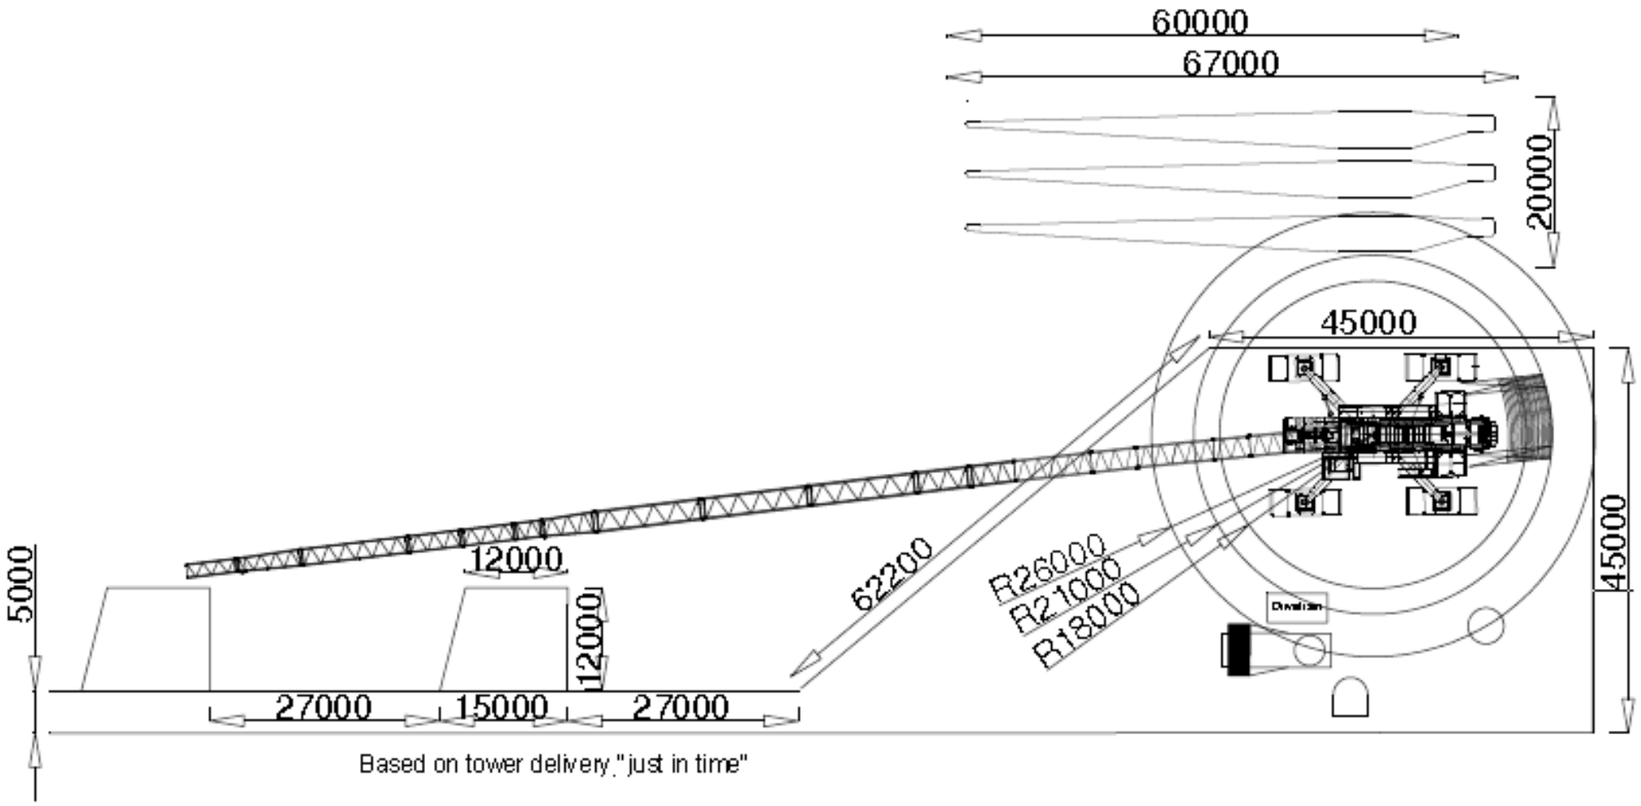

Legend:

Title:
Typical Crane Hardstanding

Project:
Tom na Clach Wind Farm Extension

Source:
Taken from Figure 13 page 19 of "Annex 2.1.1 - Road Crane Pad and Hardstand Specifications V105 V117 Item No. 0038-8194. V09superseded (002).pdf".

Client:
Infinergy

Drawn by:	Checked:
panng	hughg
Date:	**Figure:**
November 2021	3.3
Scale:	**Revision No:**
NTS	P01.2

INFINERGY

Drawing Ref:
806686-WOOD-XX-XX-FG-O-00003_S0_P01.2

W:\GWM\DATA\PROJECT\806686 Tom nan Clach Wind Farm Extension EIA\Deliver Stage\D Design_Technical\Drawings\Indesign\806686-WOOD-XX-XX-FG-O-00003_S0_P01.2.indd Originator: Gwenda Pannu